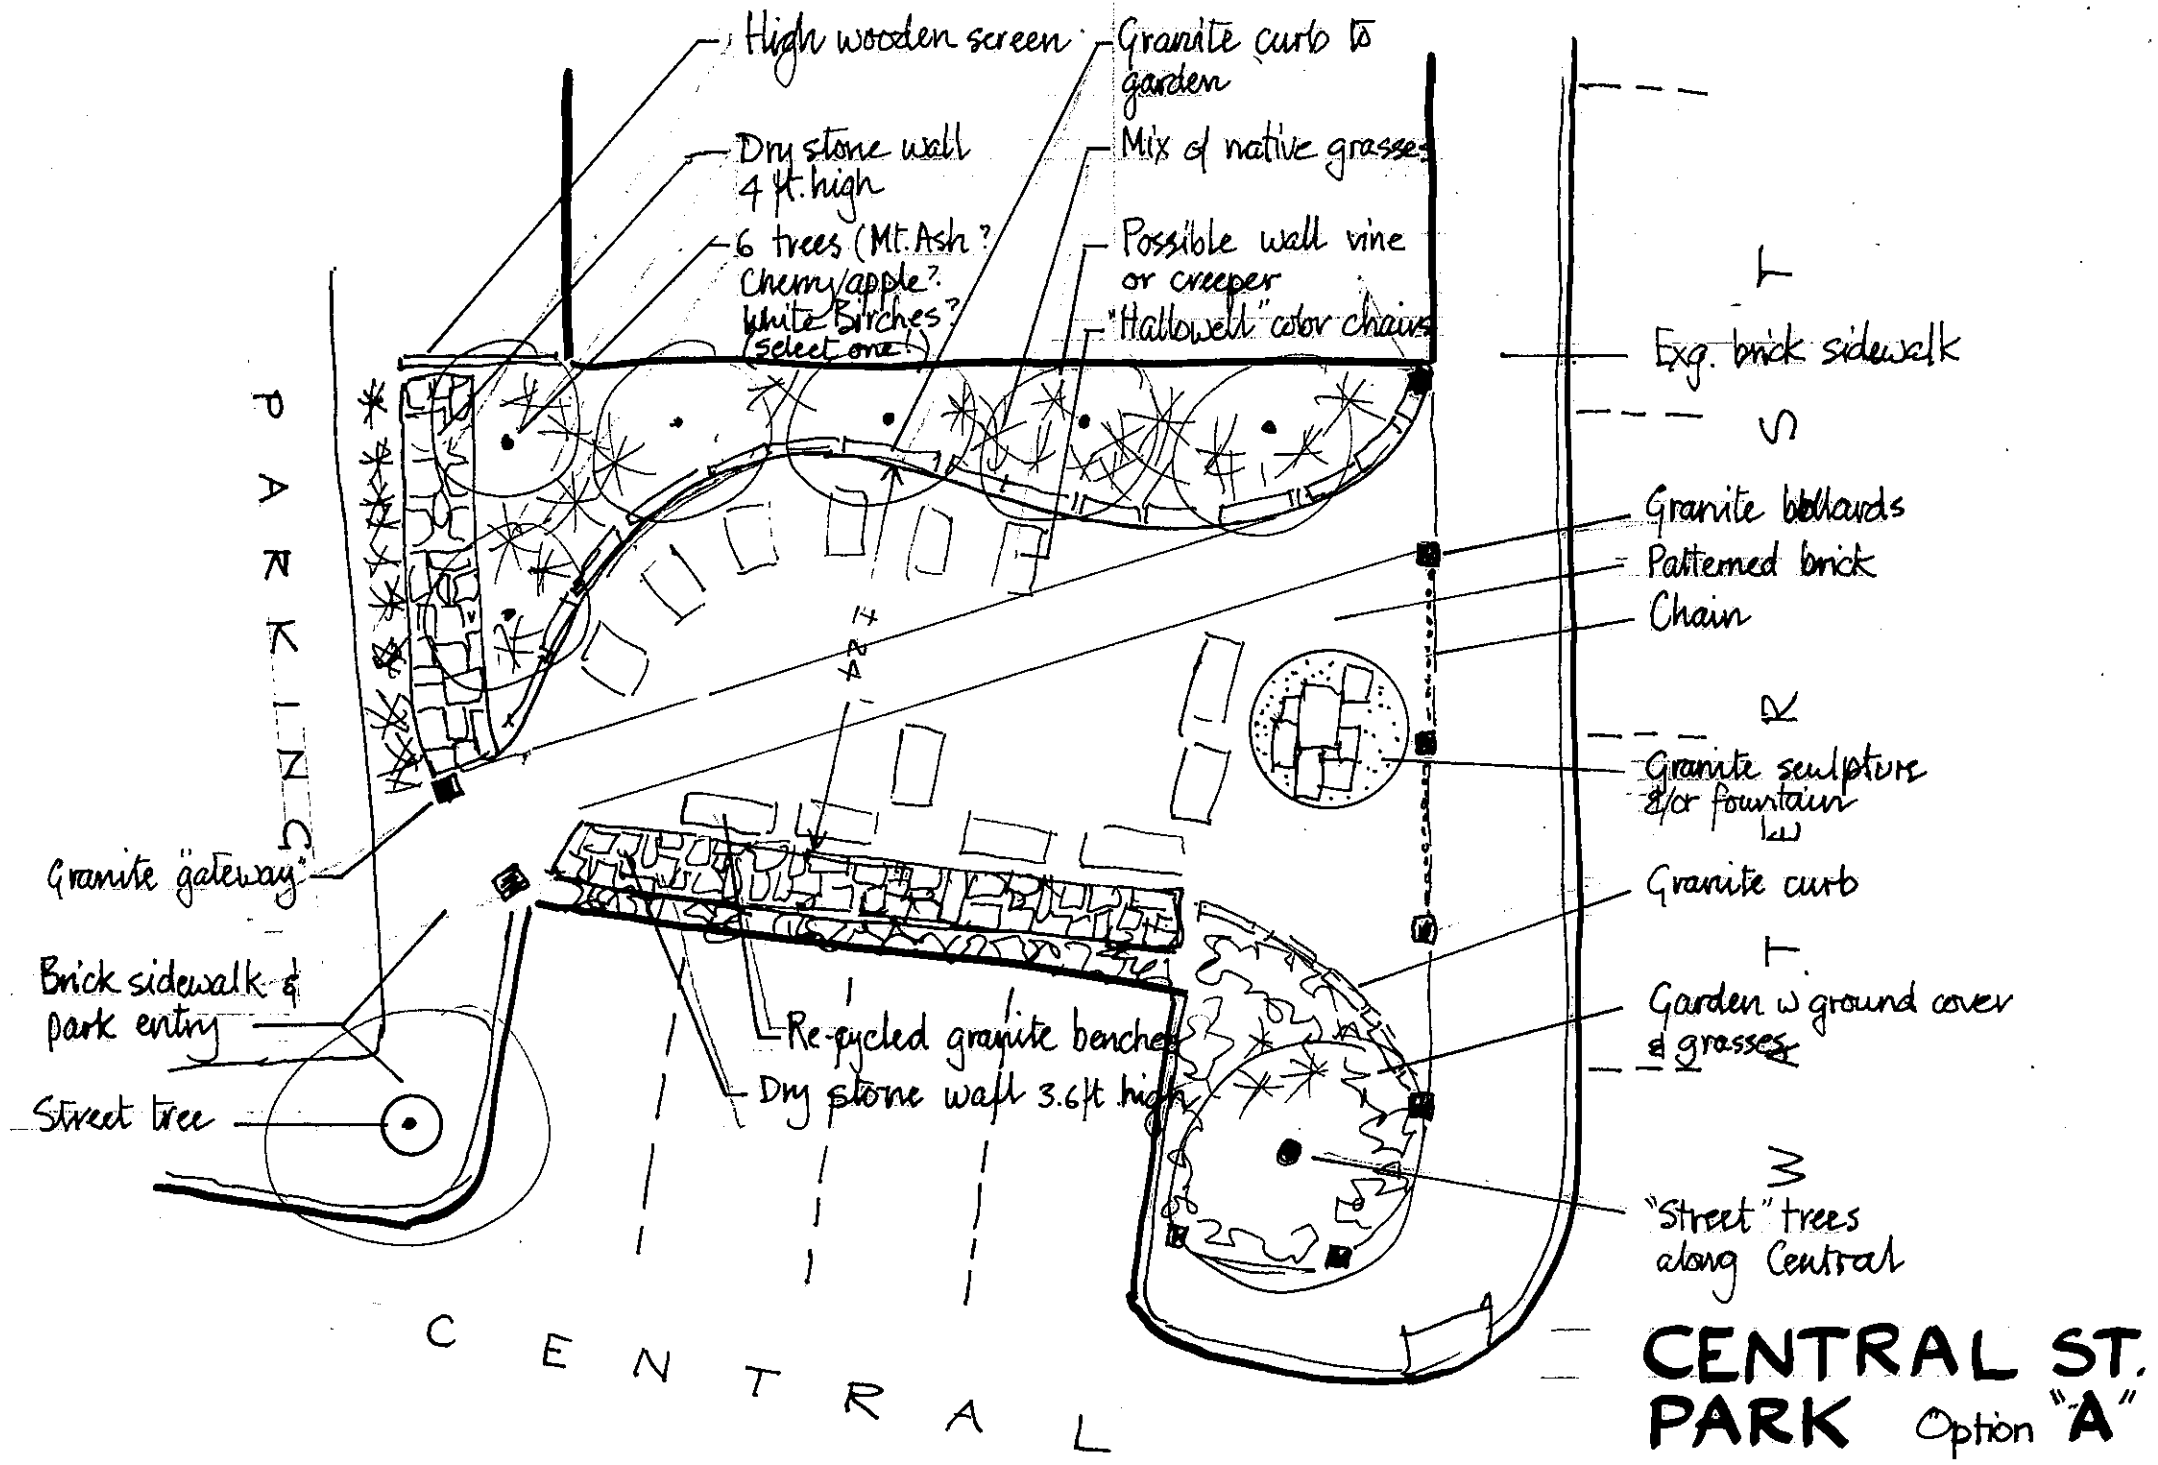
High wooden screen
Granite curb to garden
Dry stone wall 4 ft. high
Mix of native grasses
6 trees (Mt. Ash? Cherry/apple? White Birches? (select one)
Possible wall vine or creeper
"Hallowell" color chairs
Exg. brick sidewalk
Granite bollards
Patterned brick
Chain
Granite sculpture &/or fountain
Granite curb
Garden w/ ground cover & grasses
"Street" trees along Central
Granite "gateway"
Brick sidewalk & park entry
Street tree
Re-cycled granite benches
Dry stone wall 3.6 ft. high
PARKING
CENTRAL
CENTRAL ST. PARK Option "A"