STATE OF MAINE
DEPARTMENT OF TRANSPORTATION

STP-1862(200)X

WIN 18622.00

HIGHWAY PLANS

PROJ. MANAGER	ERNIE MARTIN	BY	DATE
DESIGN-DETAILED	ALG	JLE	X-16
CHECKED-REVIEWED	ALG		X-16
DESIGN2-DETAILED2			
DESIGN3-DETAILED3			
REVISIONS 1			
REVISIONS 2			
REVISIONS 3			
REVISIONS 4			
FIELD CHANGES			

SIGNATURE | P.E. NUMBER | DATE

HALLOWELL
WATER STREET
PLANS

SHEET NUMBER 16 OF X

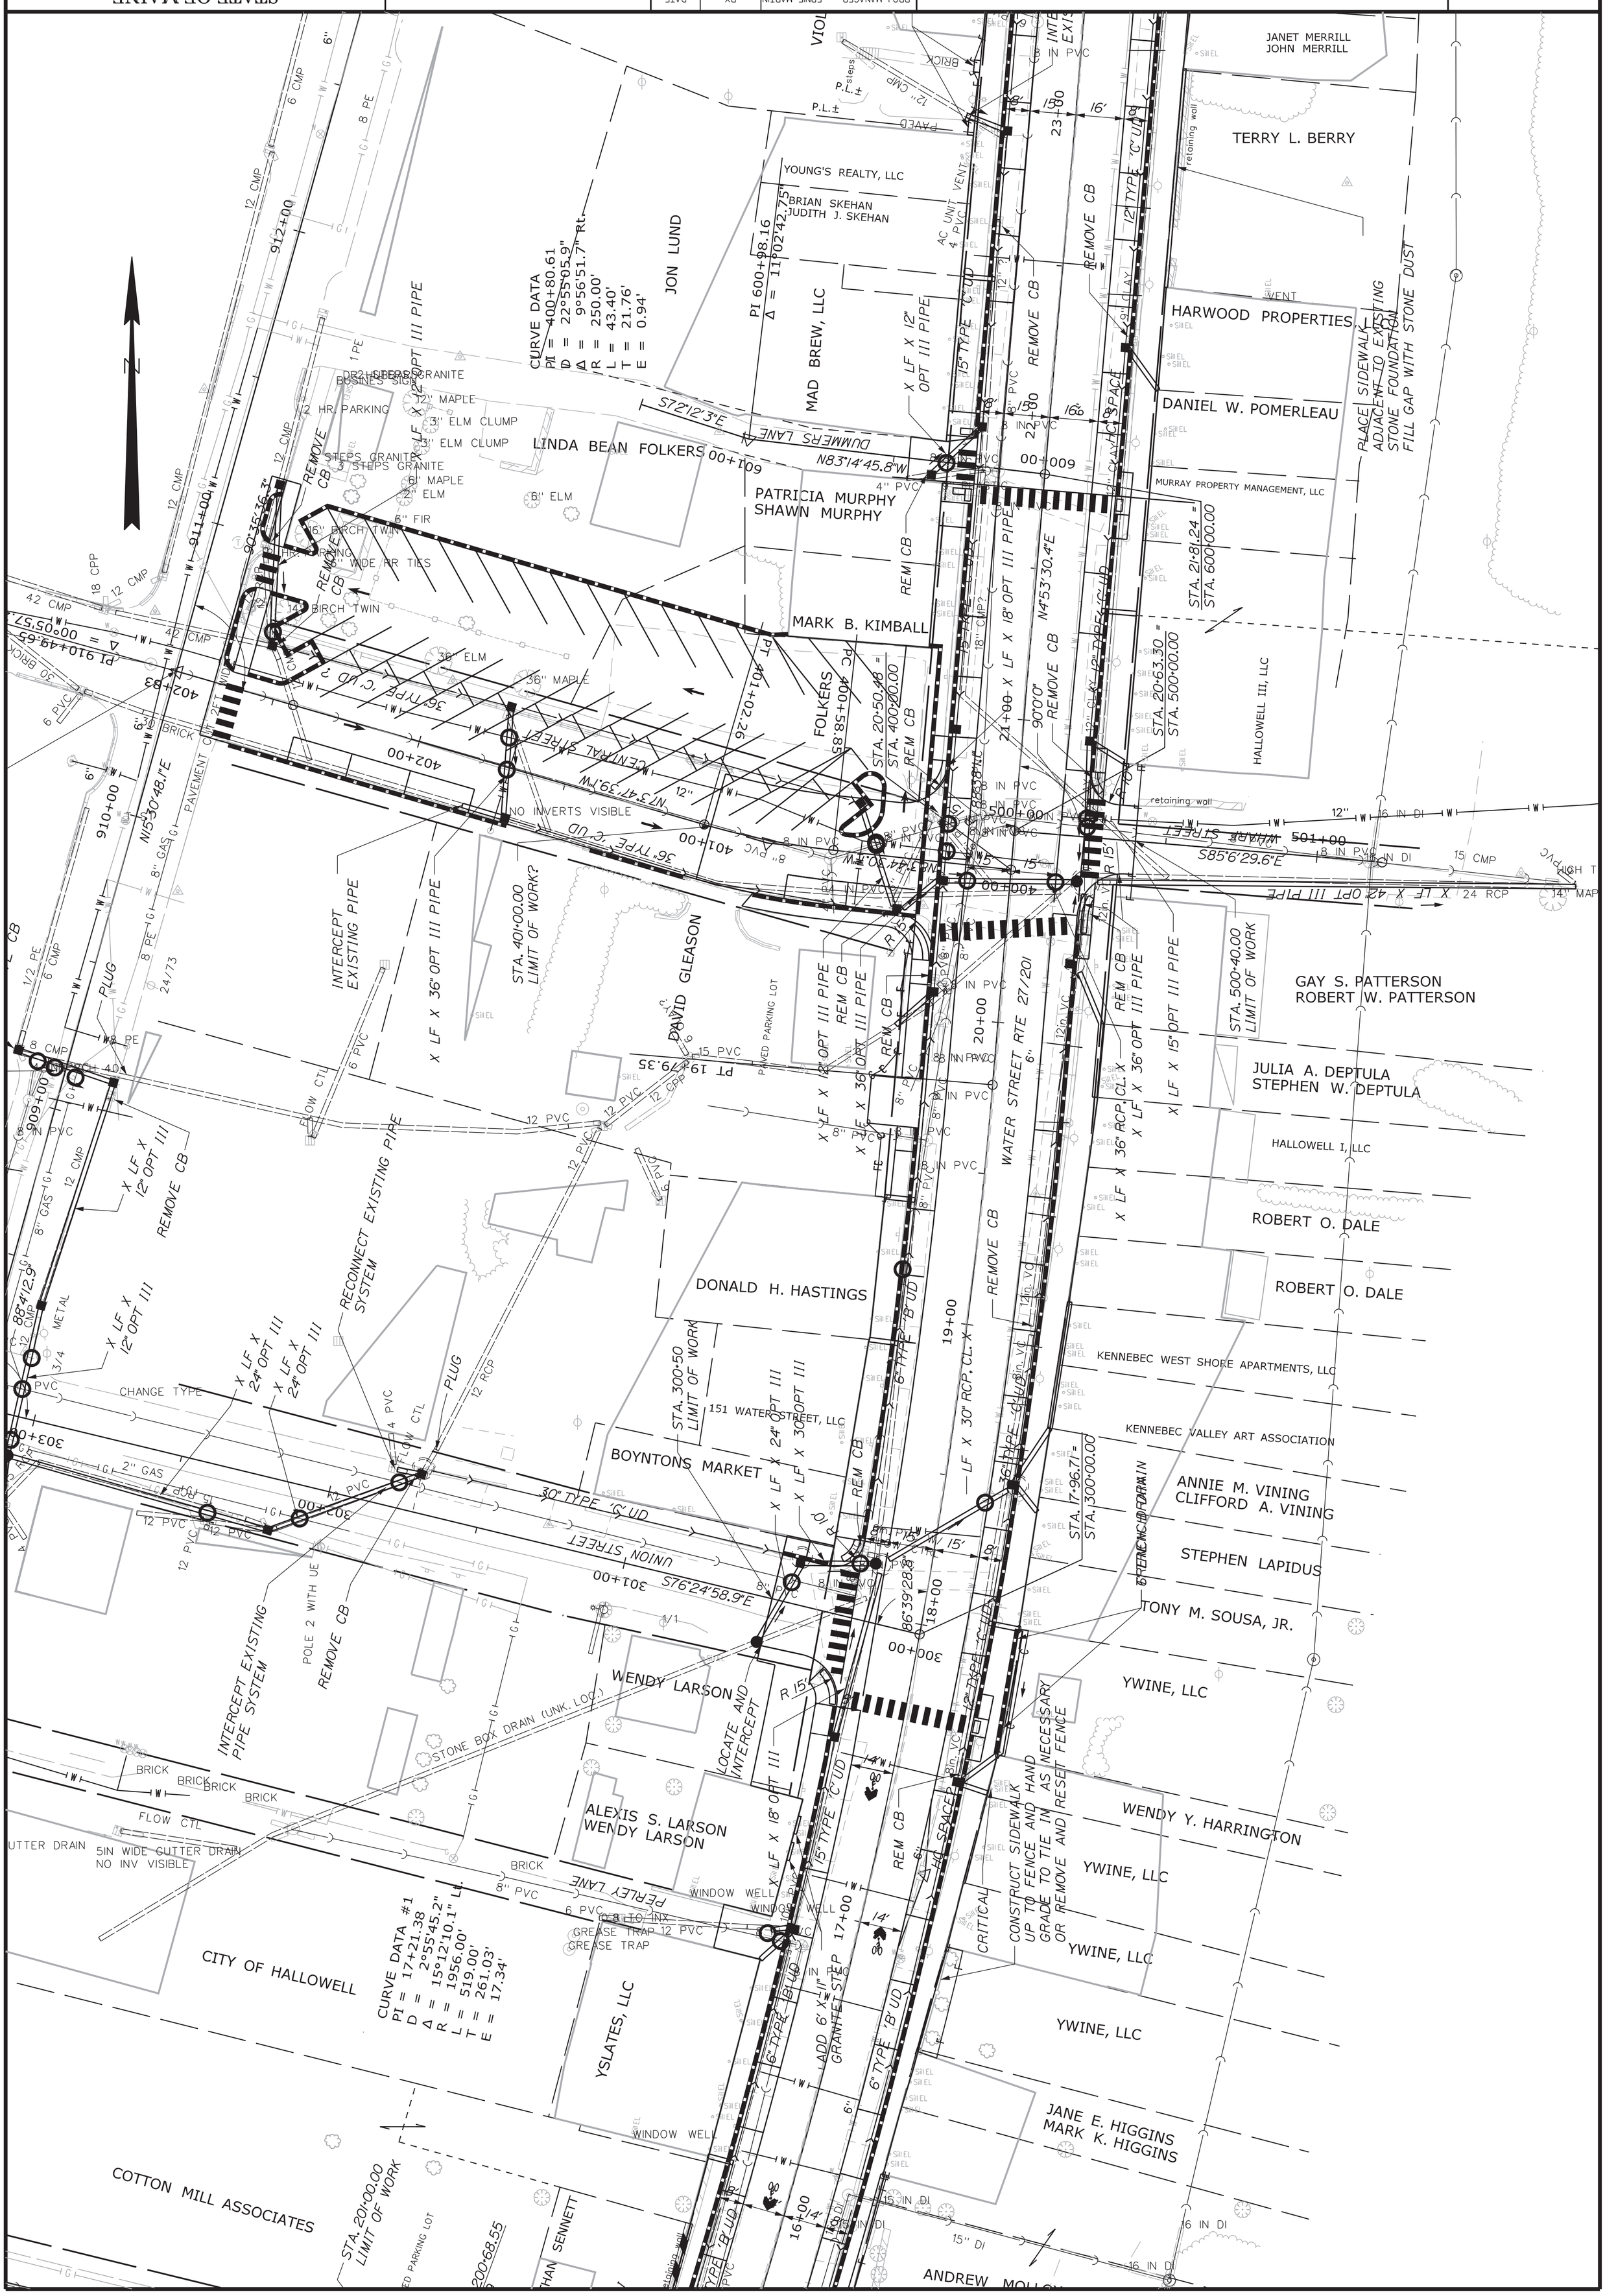

Filename: ...\HIGHWAY\MSTA\016_HDPlan2.dgn Division: HIGHWAY Username: common Date:12/17/2015